PLAN
1" = 50'

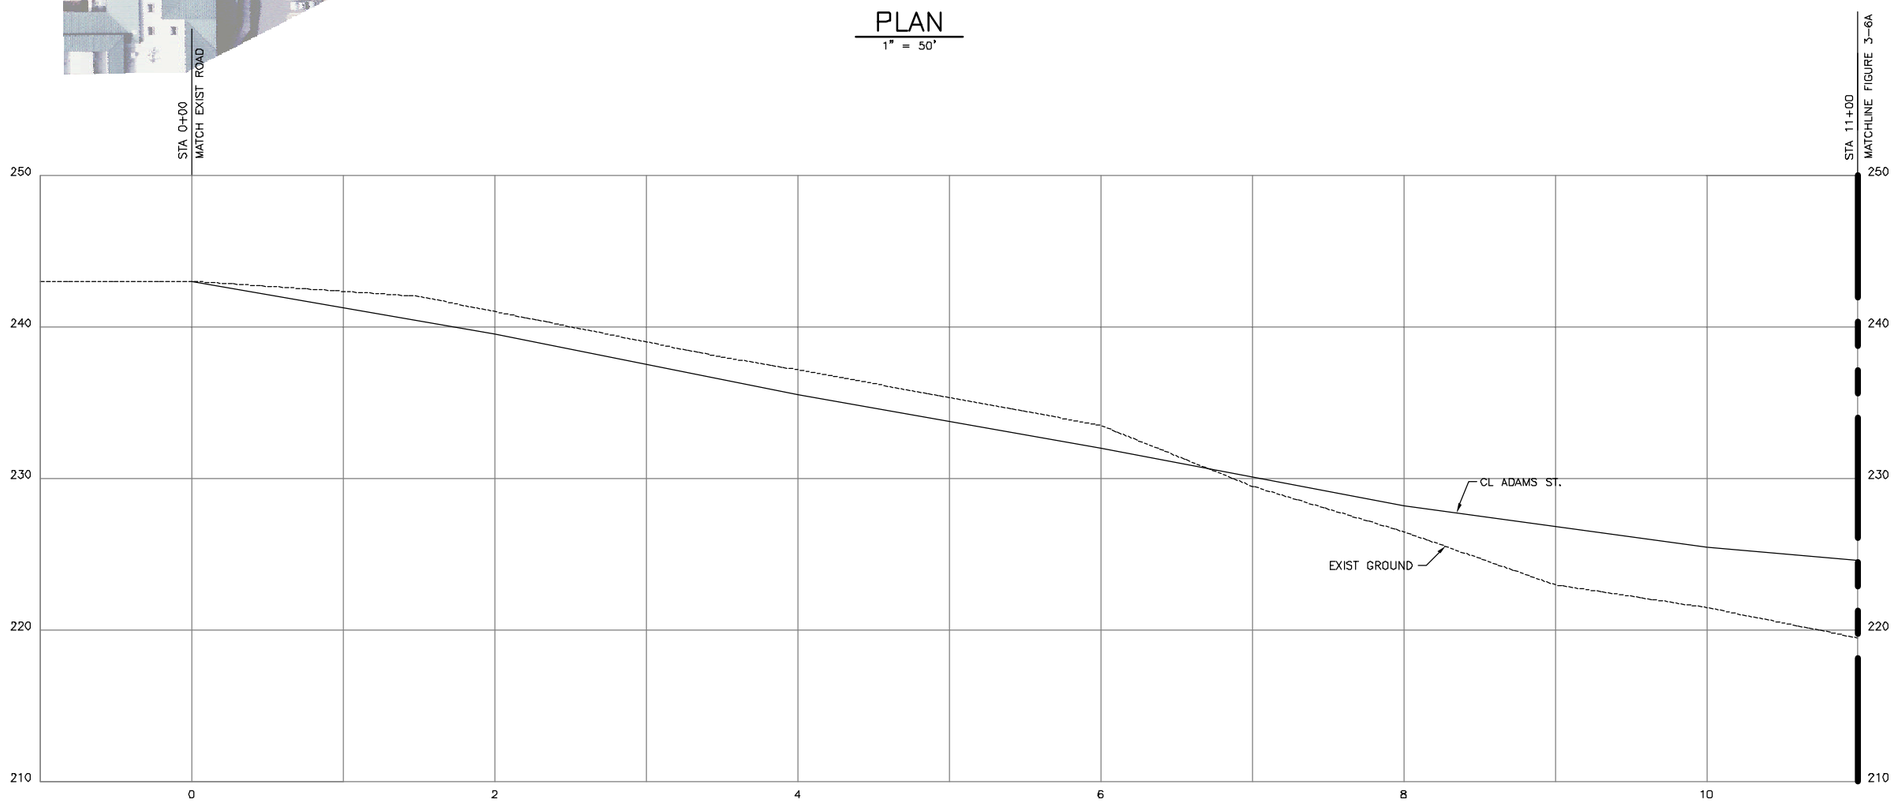

ADAMS STREET
PROFILE (A)
SCALE: HOR 1" = 50'
VER 1" = 5'

HALF-SIZE

FIGURE NO: 3-6A

ADAMS STREET
PLAN AND PROFILE
STA 0+00 - 11+00

NO.	DATE	BY	REVISIONS	APPROVED BY

PROJECT MANAGER:
DESIGN BY:
DRAWN BY: WKT/AVS
CHECK BY:
JOB NO.:

D:\CAD1\8371_SHelena\SourceData\WalnutCreek\ PLAN PROF 1-2 06/11/02 16:00 smithav XREFS: B1046-50scale, new3422, profile1-4dwg, EMP