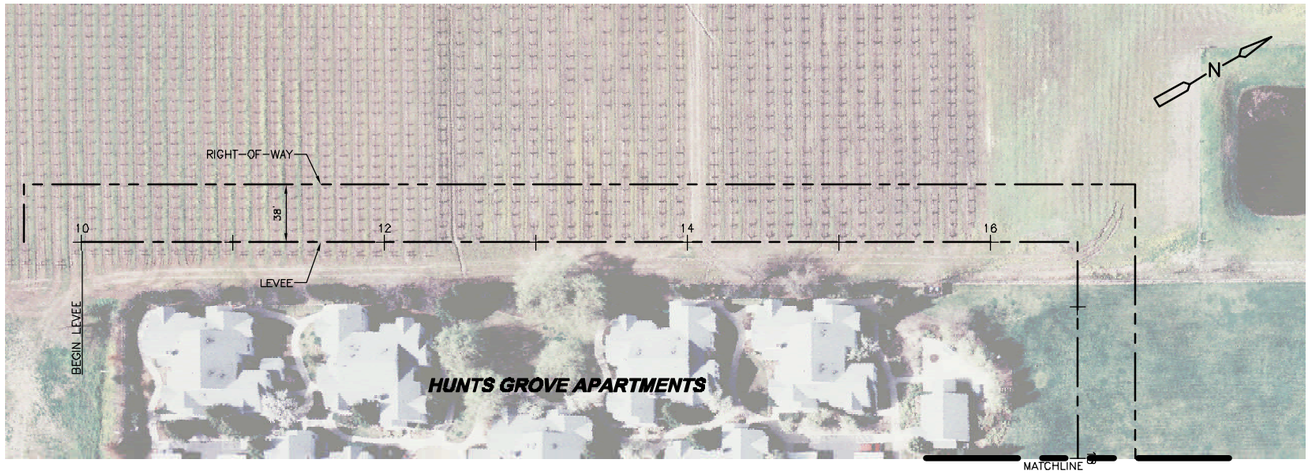

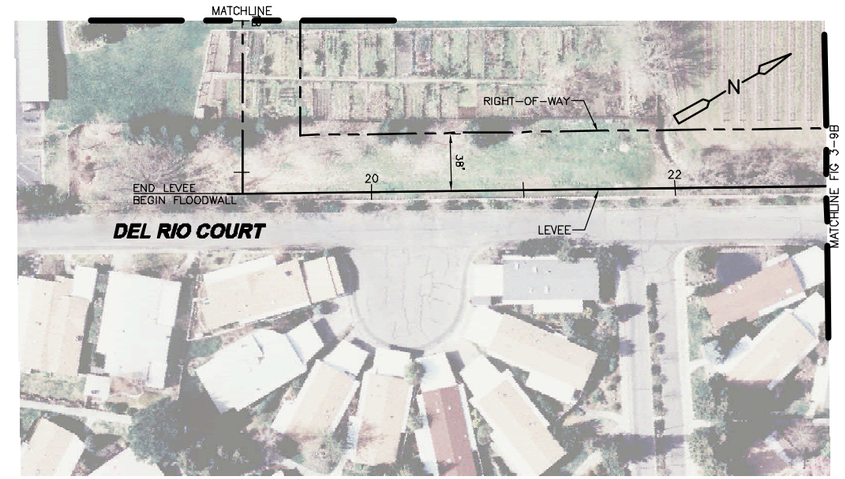

PLAN
1" = 50'

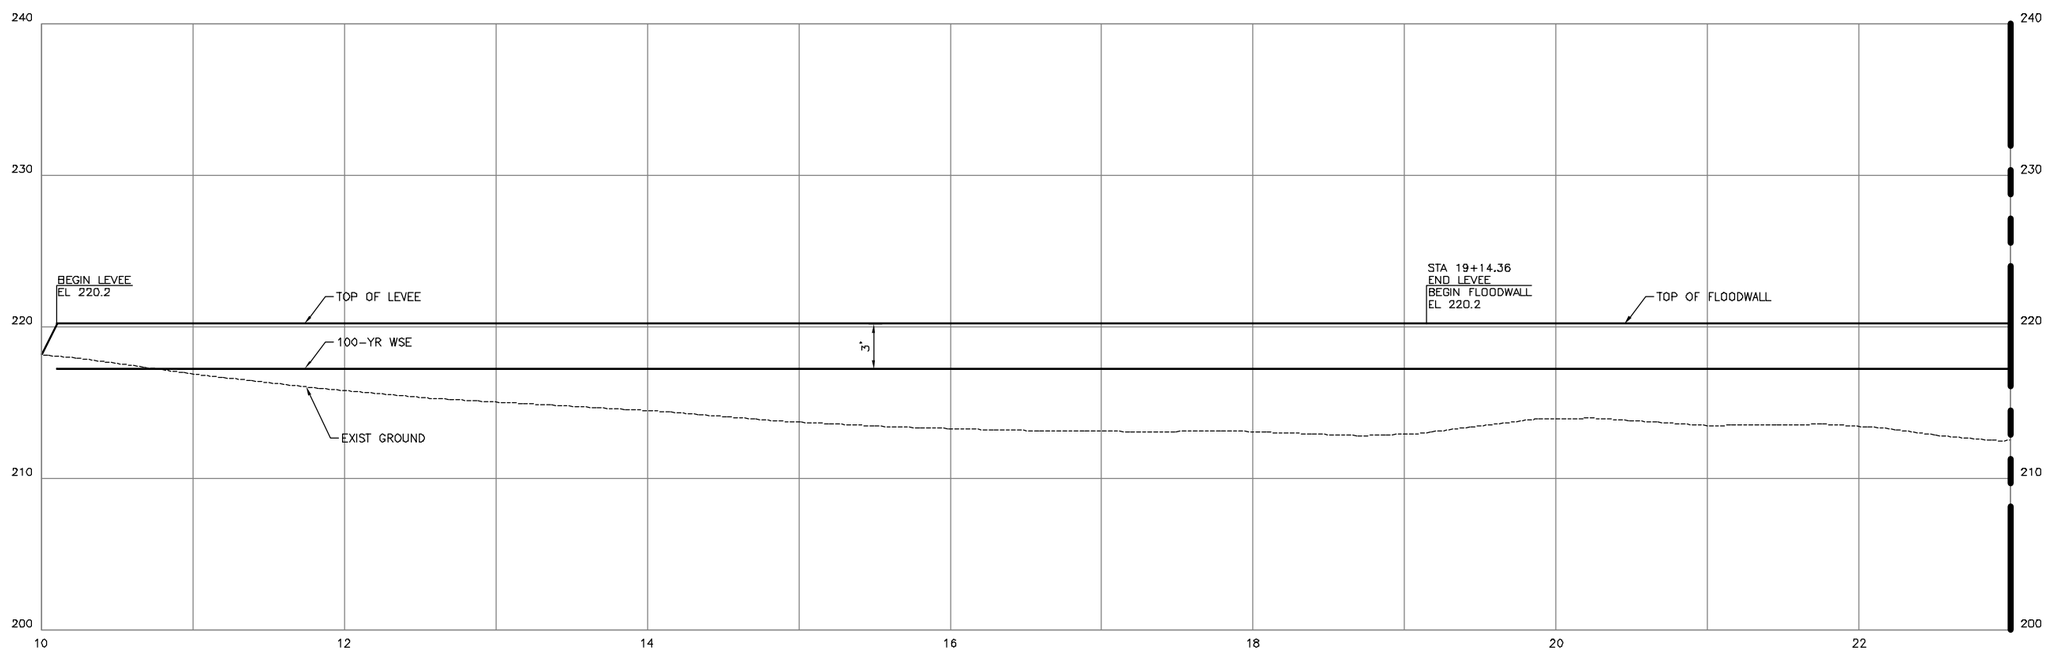

MINIMUM PLAN
LEVEE/FLOODWALL
PROFILE A
SCALE: HOR 1" = 50'
VER 1" = 5'

HALF-SIZE

FIGURE NO: 3-9A

MINIMUM PLAN
LEVEE & FLOODWALL
PLAN AND PROFILE

NO.	DATE	BY	REVISIONS	APPROVED BY

PROJECT MANAGER:
DESIGN BY:
DRAWN BY: WKT/AVS
CHECK BY:
JOB NO.:

O:\CAD1\8371_StHelena\SourceData\WalnutCreek\ PLAN PROF 3-4 06/11/02 16:05 smithav XREFS: 81046-50scale, new3422, profile1-4dwg, 81046 100scale, EMP, MP