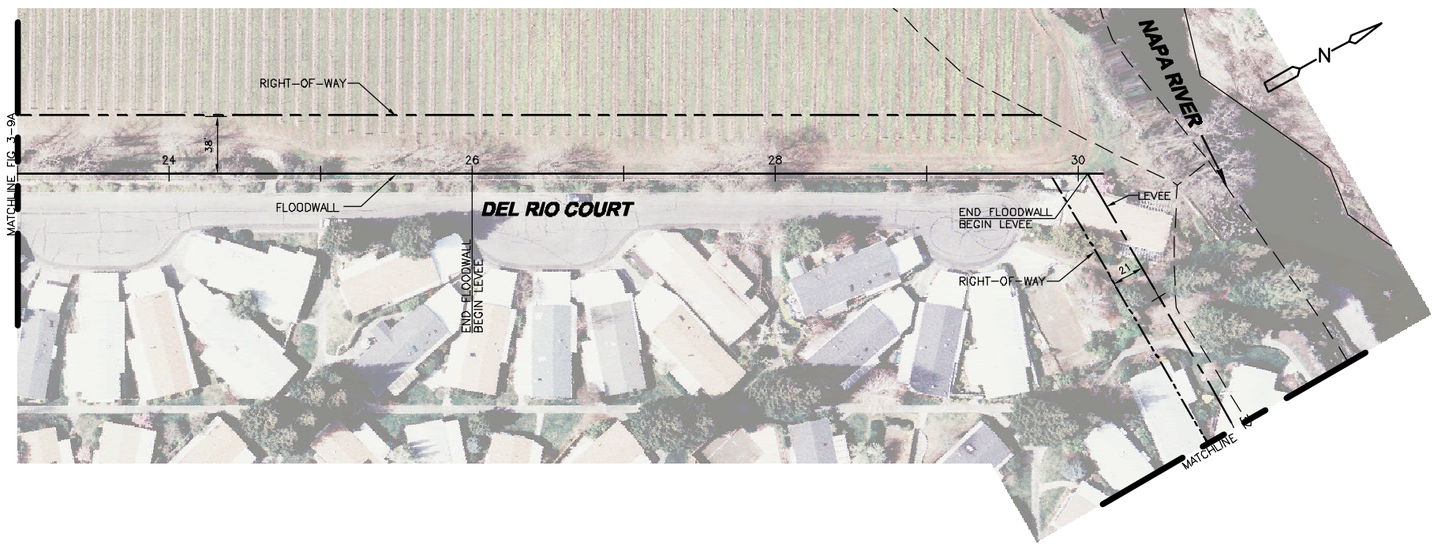

PLAN
1" = 50'

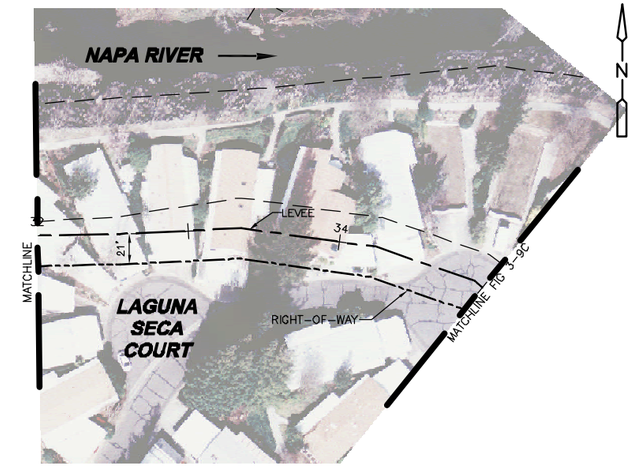

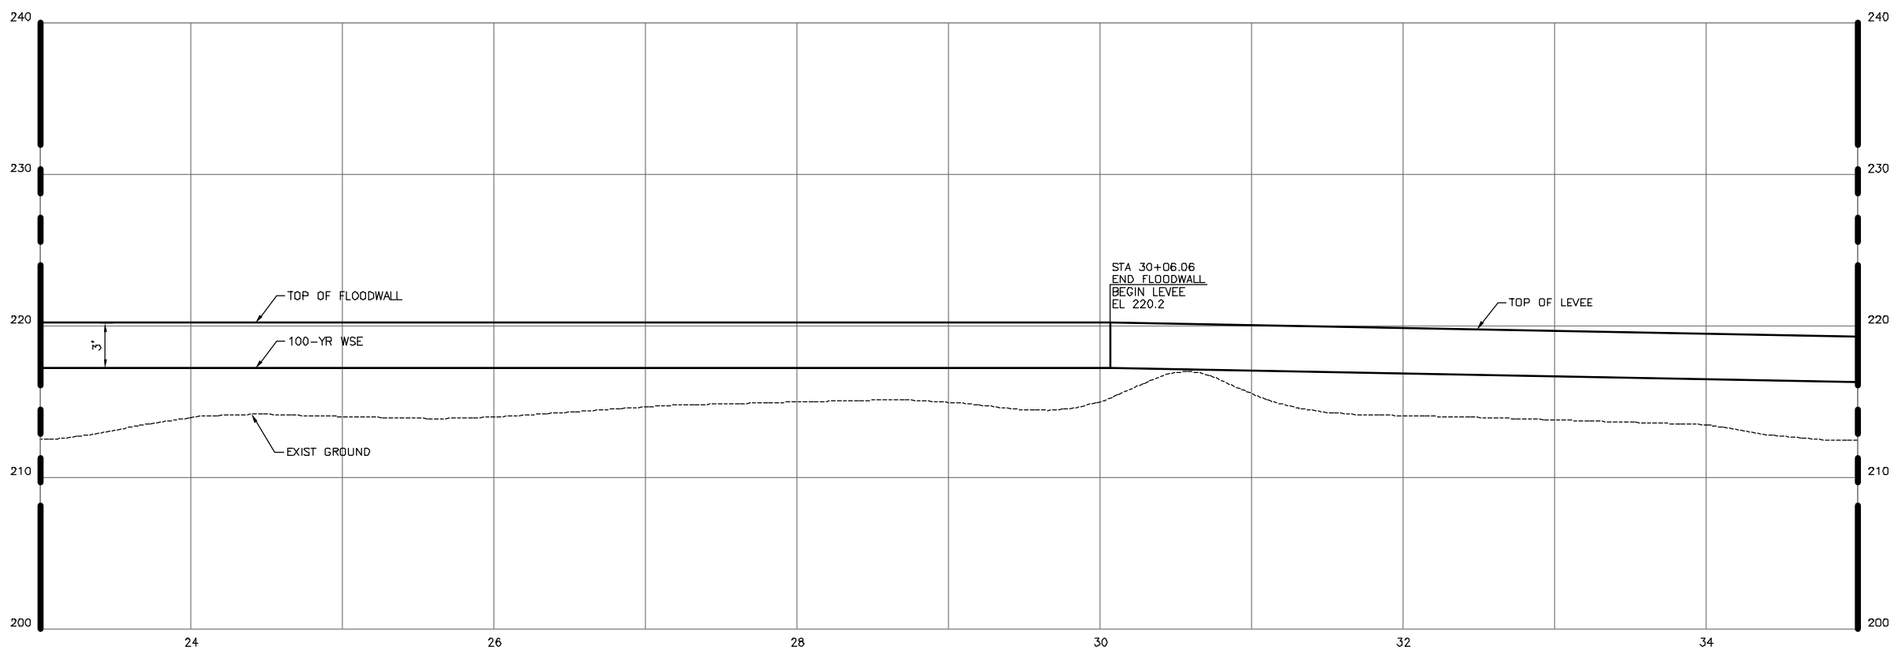

MINIMUM PLAN
LEVEE/FLOODWALL

PROFILE A
SCALE: HOR 1" = 50'
VER 1" = 5'

HALF-SIZE

FIGURE NO: 3-9B

MINIMUM PLAN
LEVEE & FLOODWALL
PLAN AND PROFILE

NO.	DATE	BY	REVISIONS	APPROVED BY	PROJECT MANAGER:
					DESIGN BY:
					DRAWN BY: WKT/AVS
					CHECK BY:
					JOB NO.:

O:\CAD1\8371_StHelena\SourceData\WalnutCreek\ PLAN PROF 3-4 06/11/02 16:05 smithav XREFS: 81046-50scale, new3422, profile1-4dwg, 81046 100scale, EMP, MP