


PLAN
1" = 50'

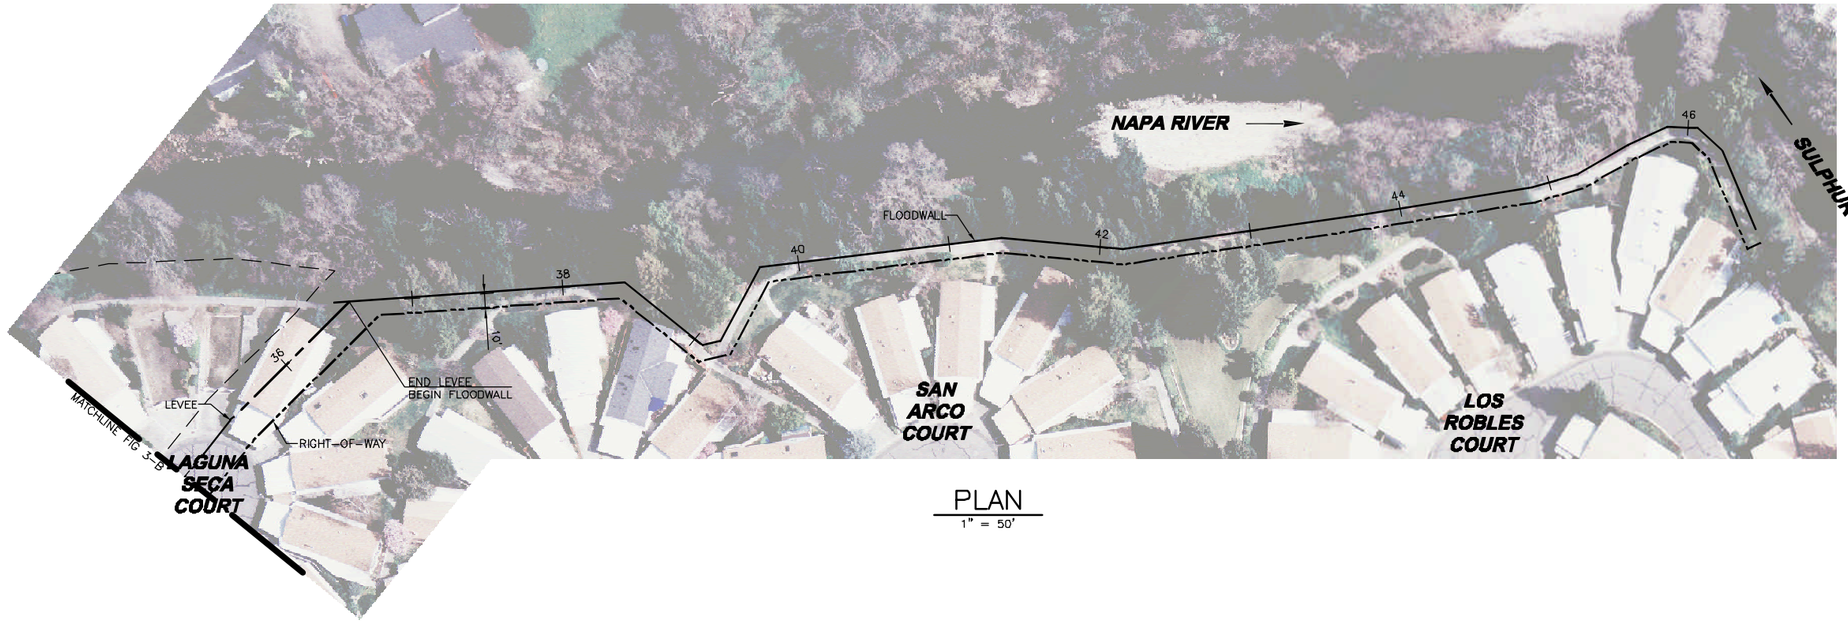


MINIMUM PLAN
LEVEE/FLOODWALL

PROFILE (A)

SCALE: HOR 1" = 50'
VER 1" = 5'

HALF-SIZE

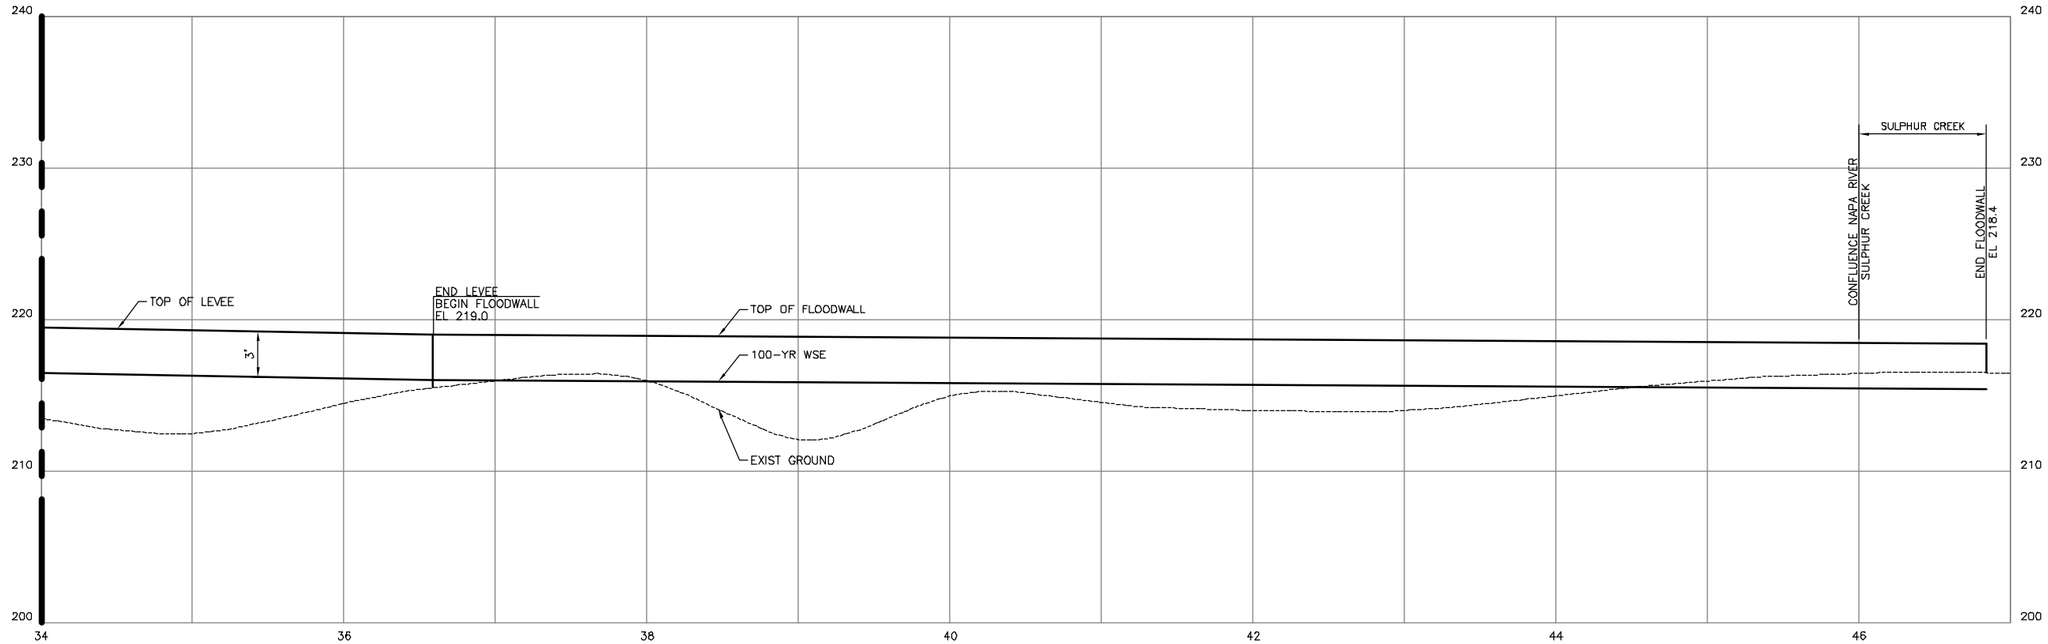FIGURE NO: 3-9C

MINIMUM PLAN
LEVEE & FLOODWALL
PLAN AND PROFILE

| NO. | DATE | BY | REVISIONS | APPROVED BY | PROJECT MANAGER: |
|---|---|---|---|---|---|
| | | | | | DESIGN BY: WKT/AVS |
| | | | | | DRAWN BY: |
| | | | | | CHECK BY: |
| | | | | | JOB NO.: |

O:\CAD1\8371_StHelena\SourceData\WalnutCreek\ PLAN PROF 3-4 06/11/02 16:05 smithav XREFS: 81046-50scale, new3422, profile1-4dwg, 81046 100scale, EMP, MP